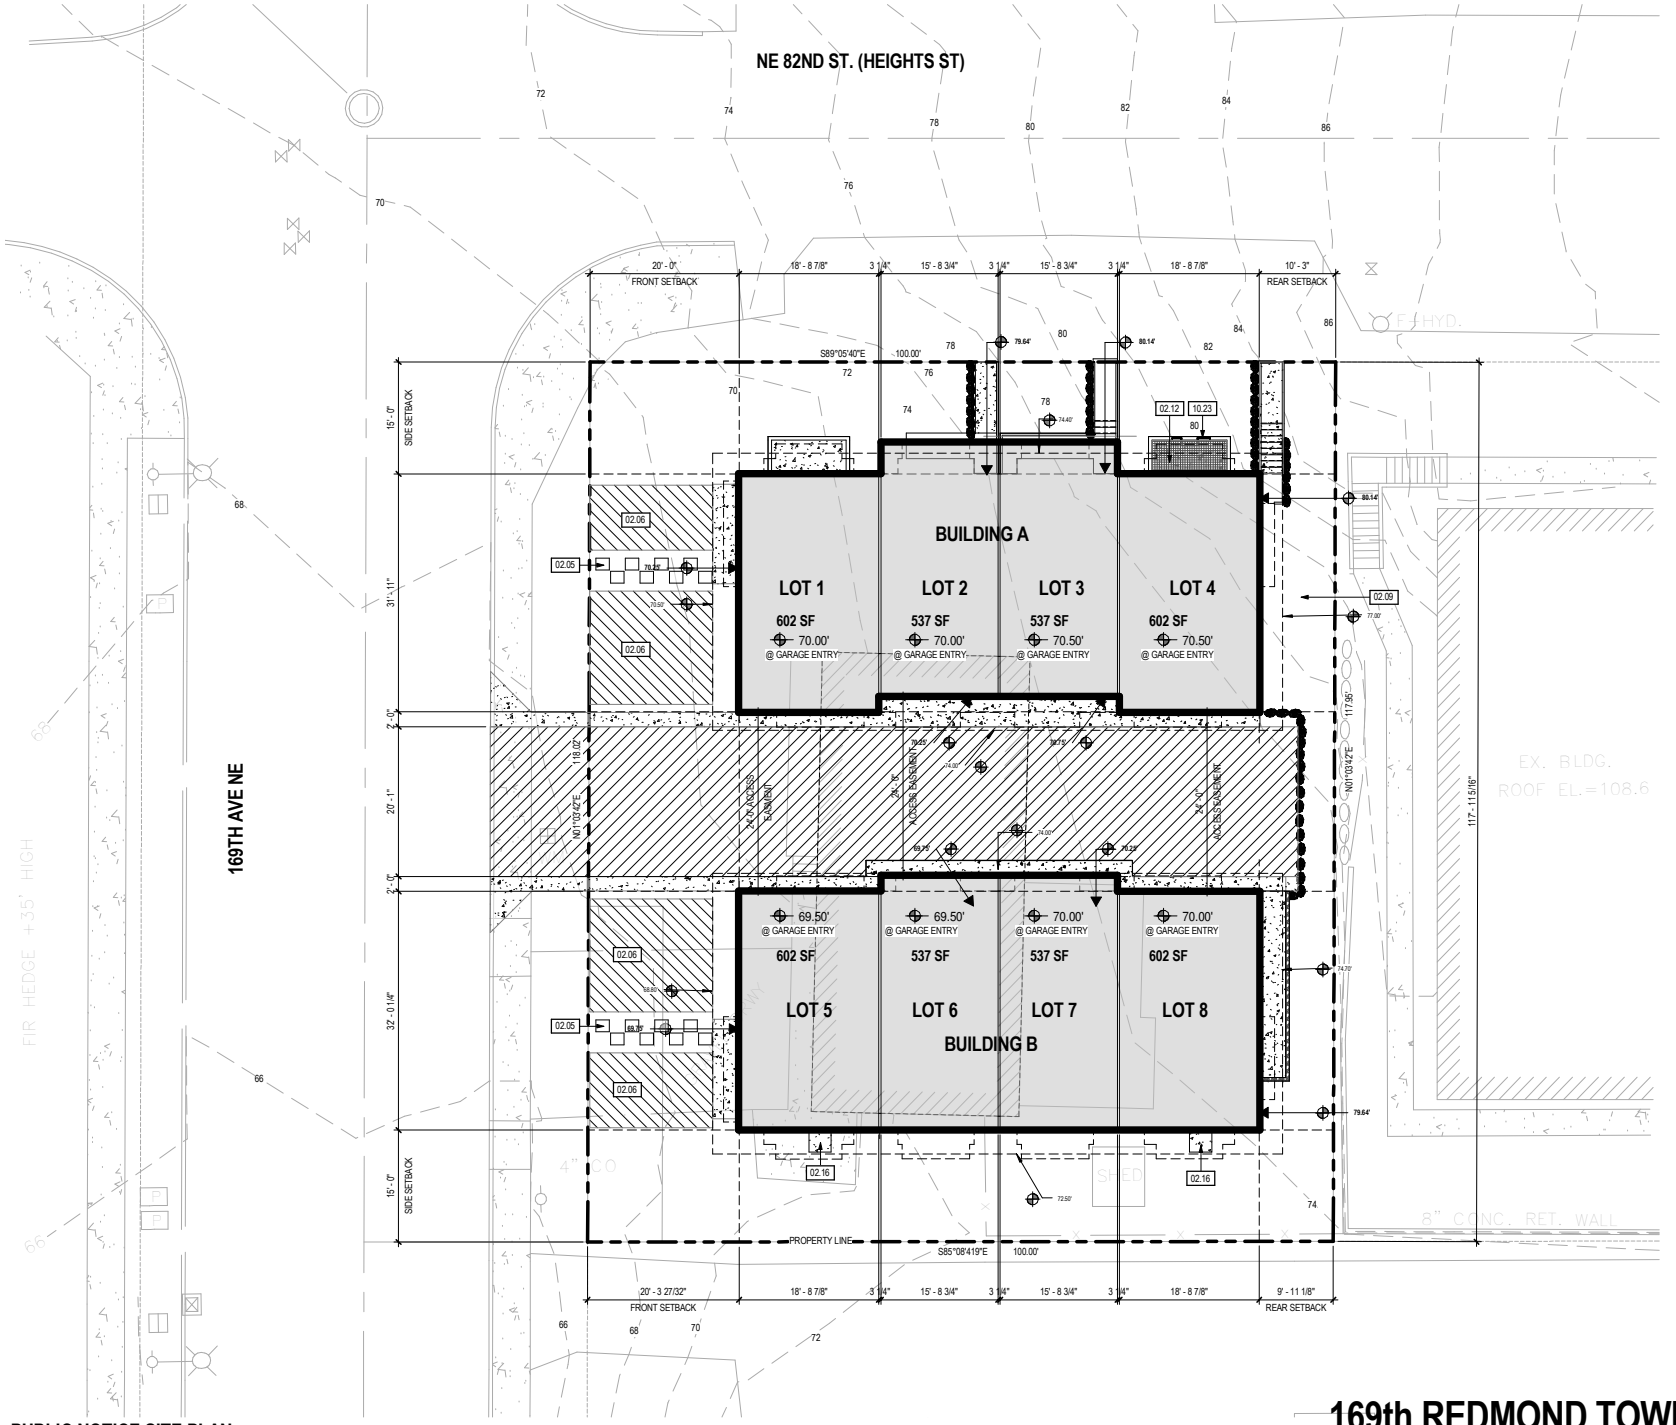

NORTH

1 K-0 **PUBLIC NOTICE SITE PLAN**

SCALE: 1" = 10'-0"

169th REDMOND TOWNHOMES

8080 169TH AVE. NE, REDMOND, WA 98052